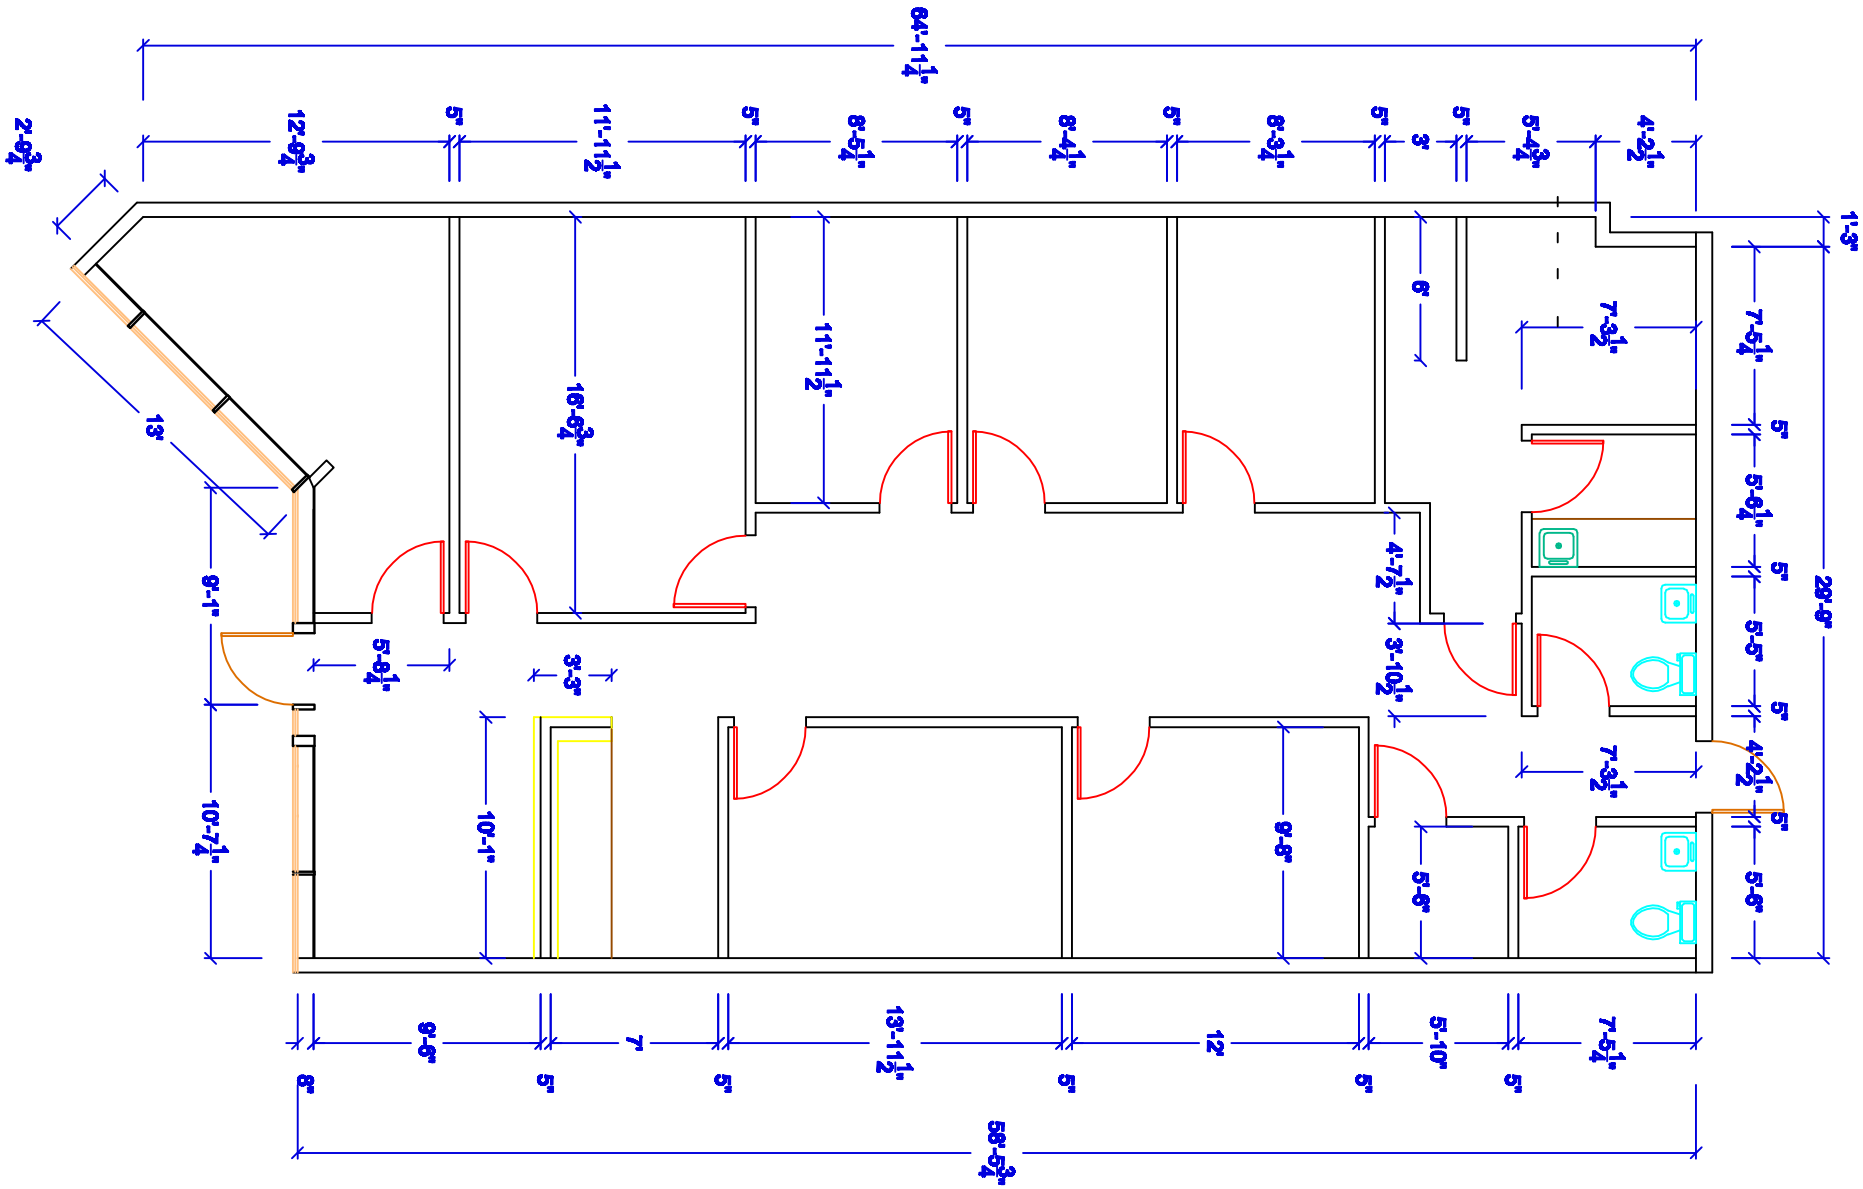

SCALE: N.T.S.

PROJECT:	SOUTHBRIDGE, SUITE 104 - VACANT
DRAWN BY:	VA
DATE:	5/7/09

SHEET NO.:
1 of 1