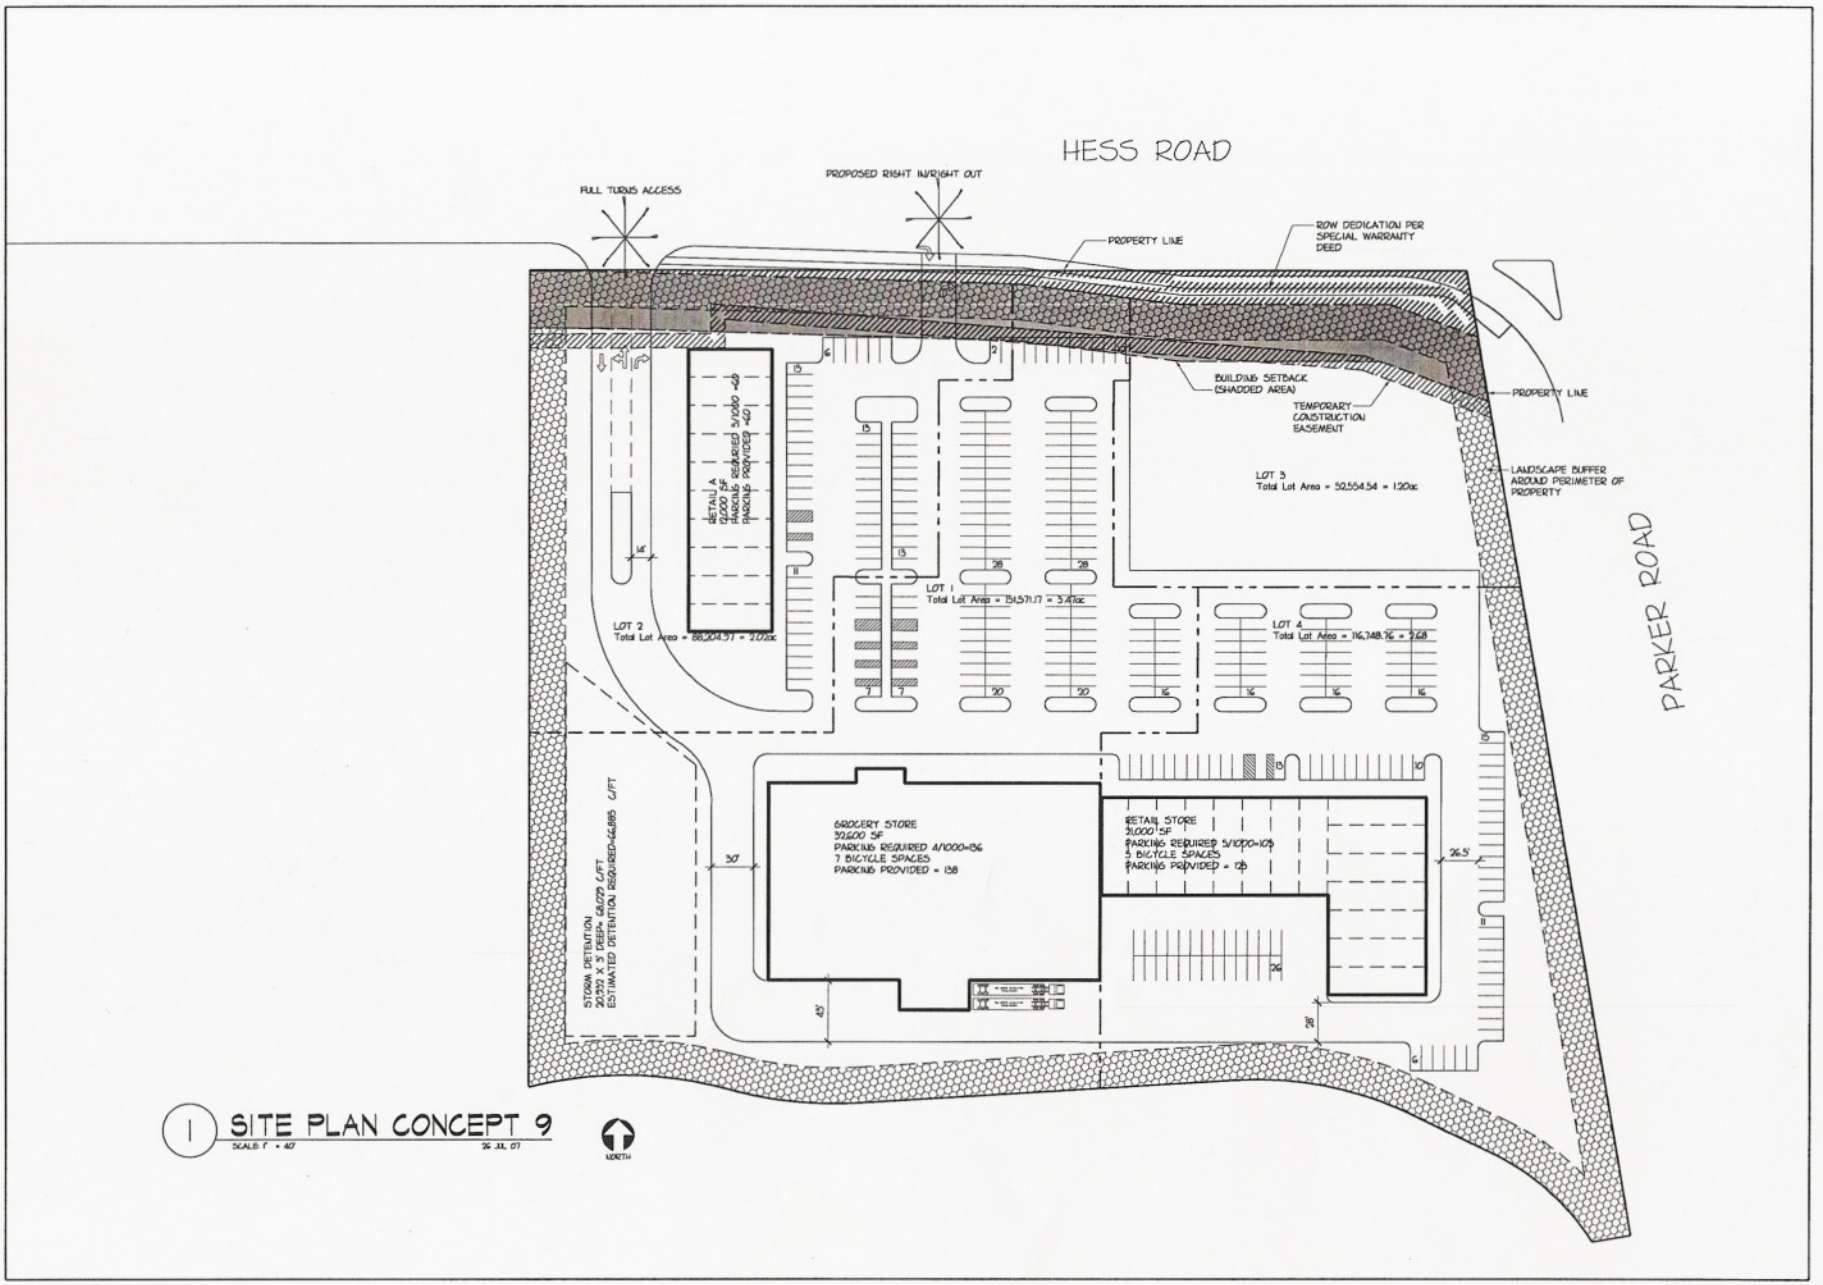

1 SITE PLAN CONCEPT 9

SCALE: 1" = 40'

26 JUL 07

W:\5137.01 Parker Rd & Hess Rd-Elin Blakl\2-Schematic Drawings\5137.01 site plan_5.dwg, 7/26/2007 11:19:44 AM, Adobe PDF.pc3, Plotted by ACC